KITCHEN **FRONT COUNTER**

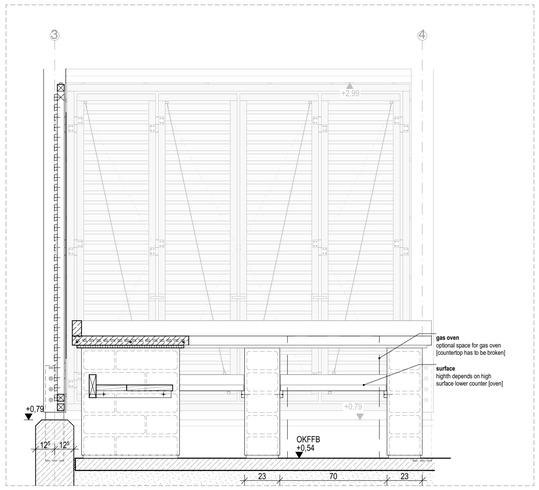

INSIDE ELEVATION I M 1:20

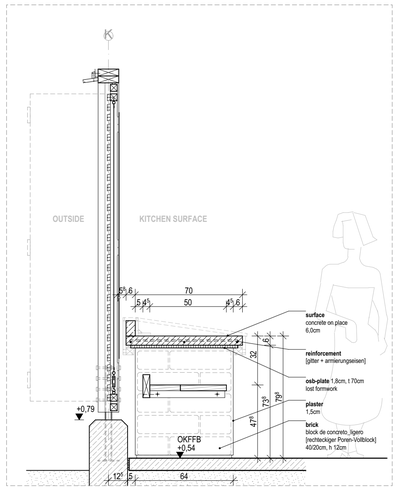

SECTION I M 1:20

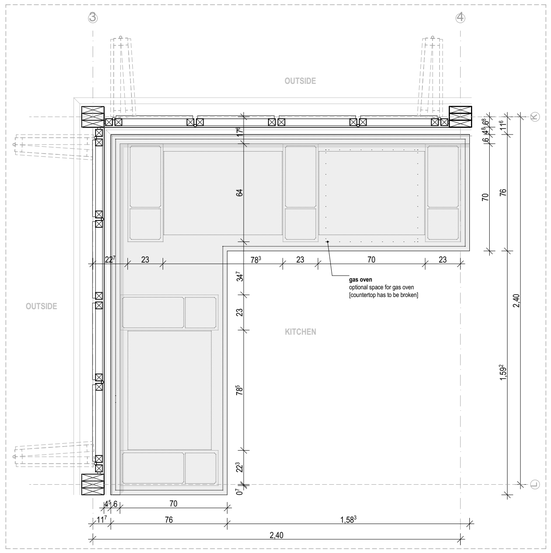

GROUND PLAN I M 1:20

FRONT COUNTER_BRICKWORK

1 element
5 layer
8 bricks [3 pieces cut in middle]
2mm horizontal joint
1mm vertical joint
1,5mm plaster

element **5x**

bricks
-> 40 pieces

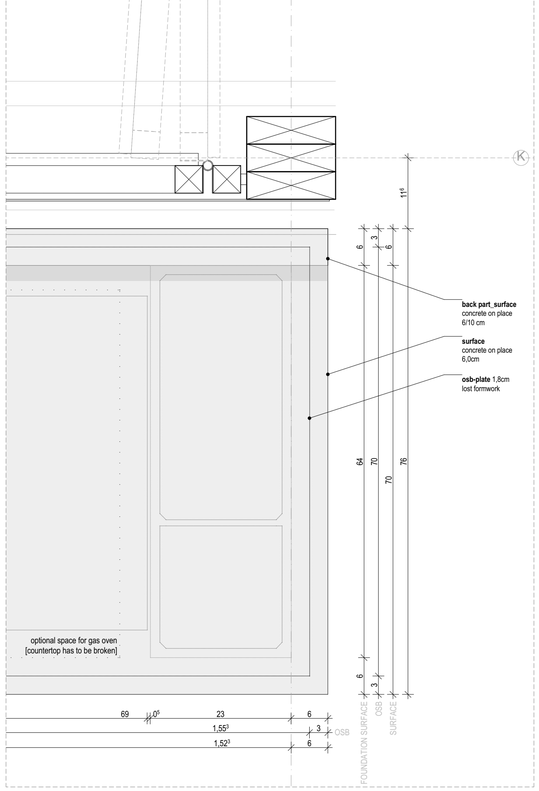

GROUND PLAN DETAIL I M 1:5

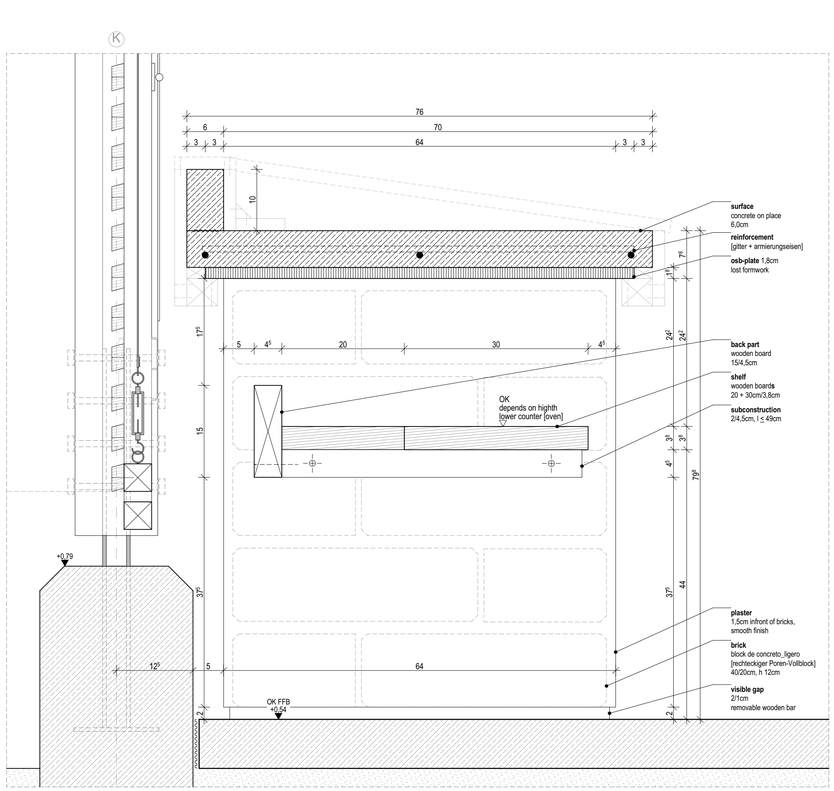

SECTION DETAIL I M 1:5

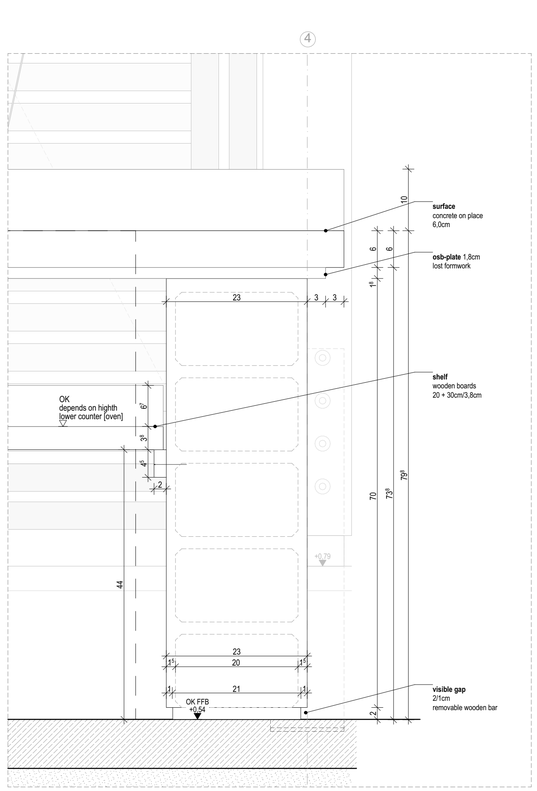

ELEVATION DETAIL I M 1:5

legend:

Material
material

- Stahlbeton — reinforced concrete
- Ziegel — brick
- Lehmstein — adobe
- Bahareque — bahareque
- Stahl — steel
- Holz — wood
- Estrich — screed
- Kies — gravel
- Erdreich — mixture soil
- formework — concrete surface

Beschriftung
inscription

- ±0,00 Höhenlage — altitude
- OKR OK Rohkonstruktion — top edge building frame
- UKR UK Rohkonstruktion — lower edge building frame
- OKF OK Fertigkonstruktion — top edge finished
- UKF UK Fertigkonstruktion — lower edge finished
- Grundstücksgrenze — site boundary
- Achsen — axis
- Schnittlinie — section line
- 000_X_xx-X Planverweis — plan reference

shortcuts:

OKG	Geländeoberkante — ground surface (height)
FU	Fundament — foundation
SO	Sockel — plinth
RB	Ringbalken — ring beam
RD	Rohdecke — raw ceiling
RB	Rohboden — unfinished floor
UZ	Unterzug — bearer/joist/girder
ÜZ	Überzug — suspender beam
OK	Oberkante — top edge
UK	Unterkante — lower edge
VK	Vorderkante — leading edge
RH	Raumhöhe (brutto) — room height (gross height)
LH	lichte Höhe (netto) — clear height (net height)
LB	lichte Breite (netto) — clear width (net width)
FFB	Fertigfußboden — finished floor
BRH	Brüstungshöhe ab OKFFB — parapet height off OKFFB
STUK	Sturz-UK ab OKFFB — lintel height off OKFFB
DF	Dehnungsfuge — expansion joint
RR	Regenrohr/Fallrohr — rain pipe
DN	Durchmesser (in mm) — diameter (in mm)

All measurements/dimensions to check on site!

notes:

reference plans:

607_K_dt-I	Formwork lower counter
411_K_gr	kitchen lower ground floor

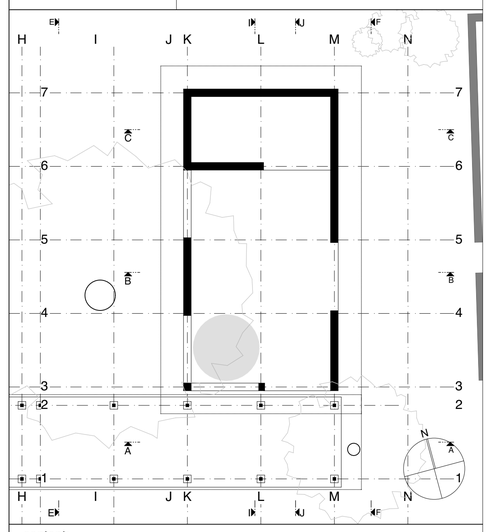

content: Kitchen _ Front Counter

plan nr.: 606_K_dt_I

drawn by:	date:	scale: 1:20, 1:5
JS	22.01.2020	sheet size: A1

project:

Centro de Cultura y Ecologia

Santa Catarina, Quiané, México

new construction of a cultural centre
second building phase

client:

Santa Catarina
Quiané, México

author:

Hochschule München
Master Studio
DesignBuild Quiané II
Karlstr. 6, 80333 München